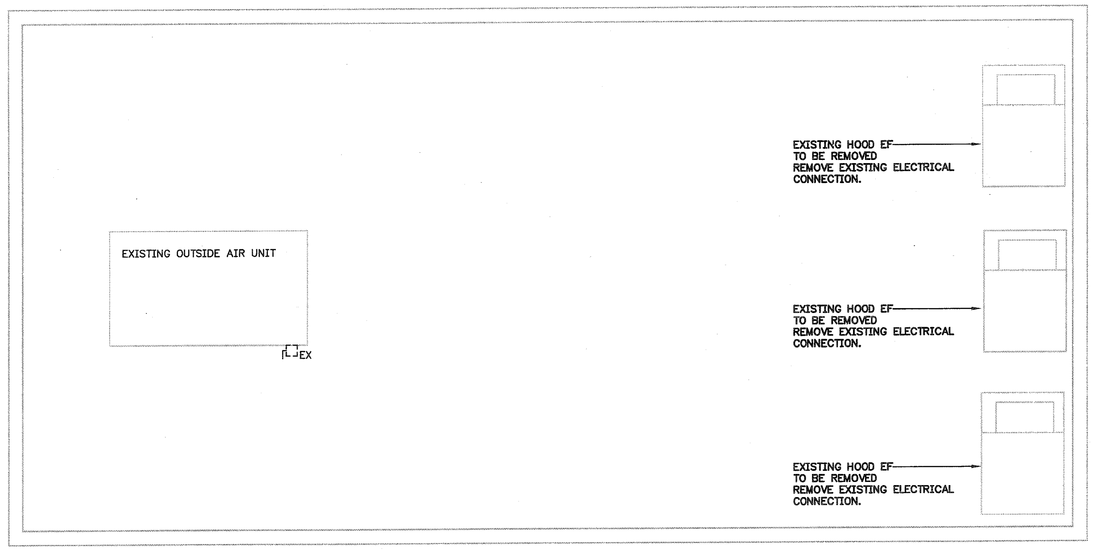

NORTH

ROOF PLAN – DEMO
POWER
0 1 2 3 4 8
SCALE: 1/4" = 1'-0"

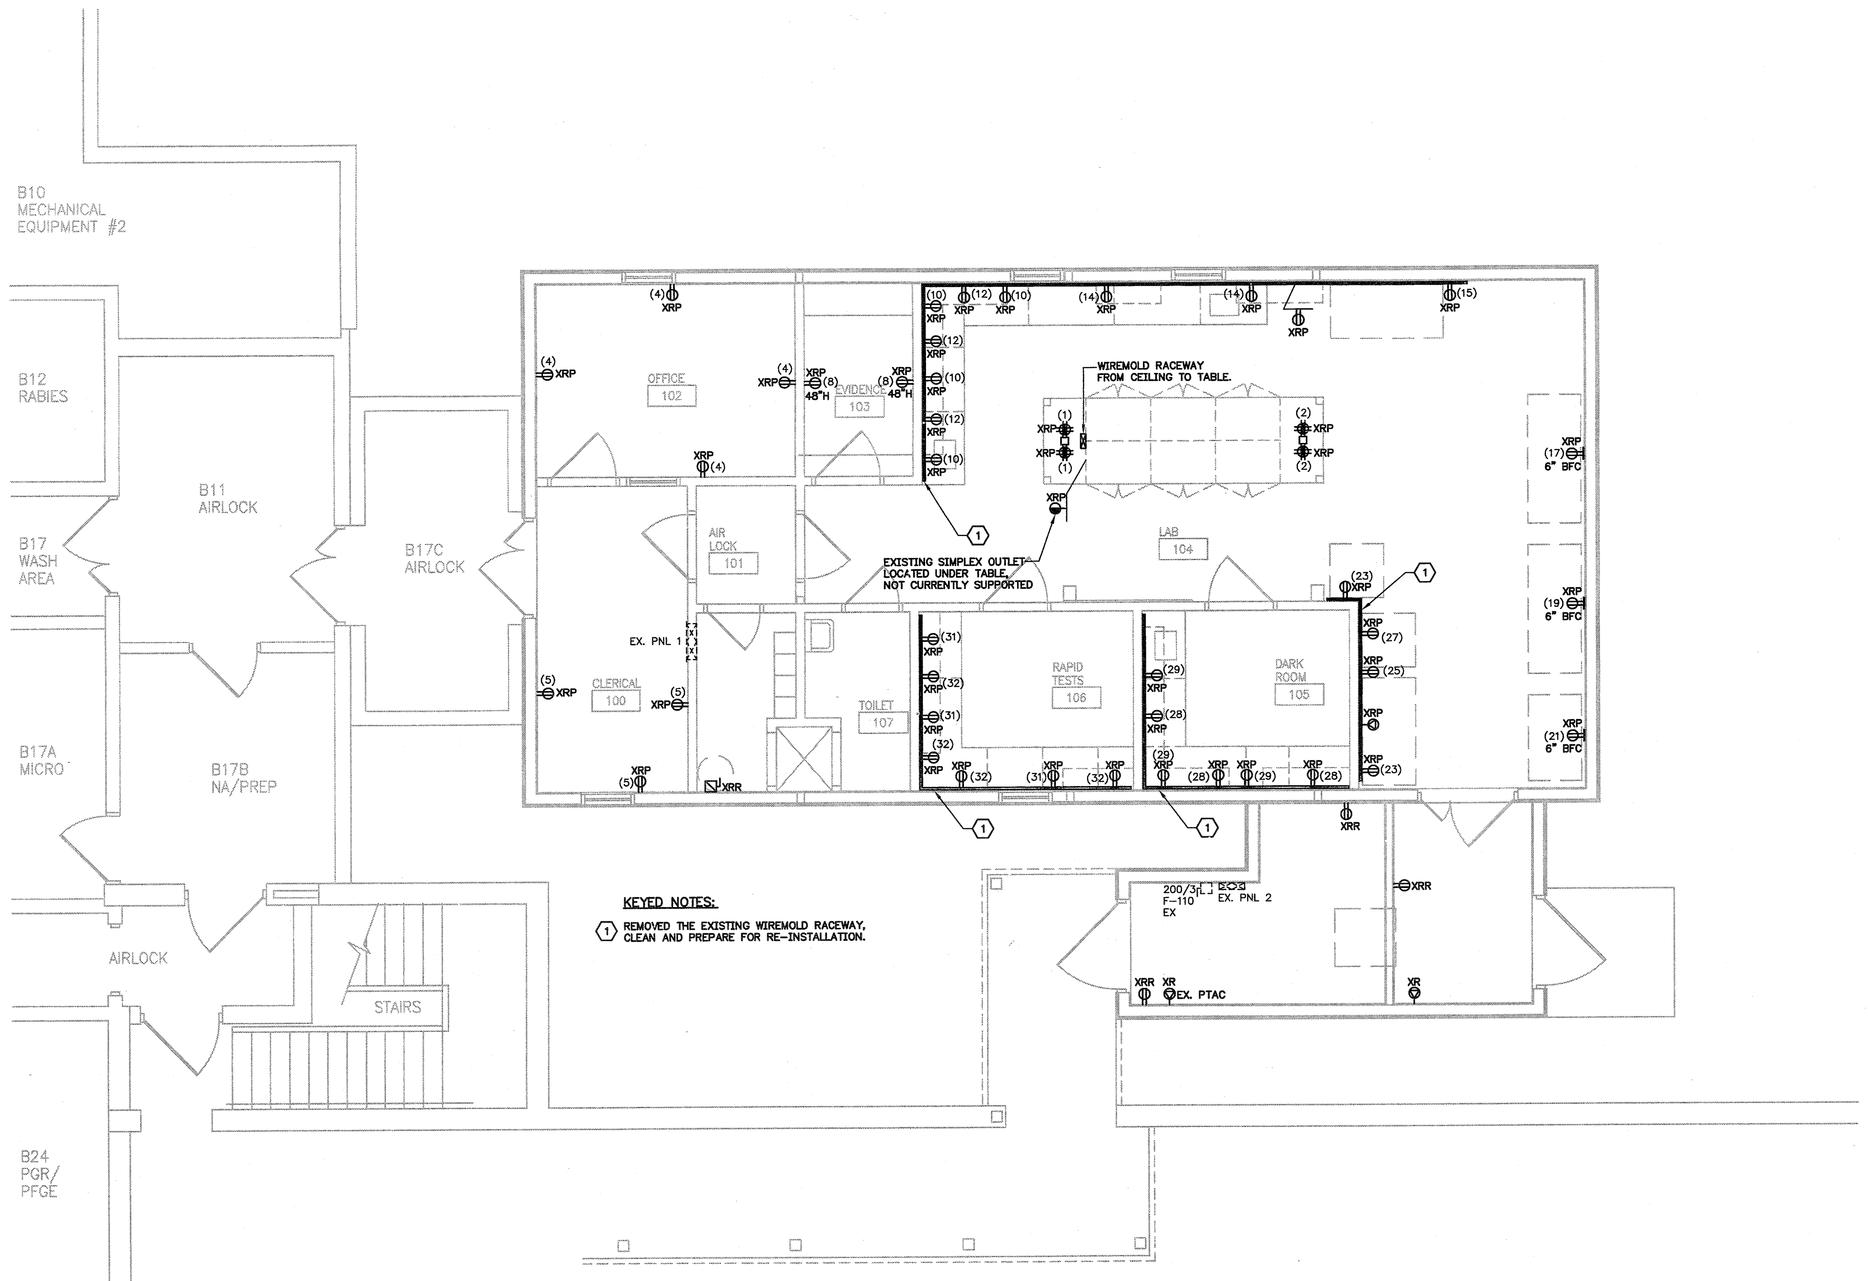

KEYED NOTES:

1. REMOVED THE EXISTING WIREMOLD RACEWAY, CLEAN AND PREPARE FOR RE-INSTALLATION.

NORTH

FLOOR PLAN – DEMO
POWER
0 1 2 3 4 8
SCALE: 1/4" = 1'-0"

C·R·S
Engineering and Design Consultants
2504 7th Avenue South
Birmingham AL 35233
P:205-323-3273 F:205-323-3721
web: www.crsengr.com
Job No. 08380
Dwg File: 08380P01.DWG
Plot Date: 1/28/09 02:50

ALABAMA REGISTERED PROFESSIONAL ENGINEER
No. 23137
MICHAEL RENTZ
1/28/09

Karlsberger
2509 Seventh Avenue South
Birmingham, AL 35233-3319
t 205.252.9191 | f 205.251.9618
karlsberger.com
Karlsberger Architecture Inc.

© Copyright 2008

BSL-3 LABORATORY RENOVATION
STATE LABORATORY FOR THE ALABAMA PUBLIC HEALTHCARE AUTHORITY
MONTGOMERY, ALABAMA

KARLSBERGER PROJECT NO.
60-0007AA-000

ISSUE DATE

SHEET INFORMATION

CURRENT DATE
01/28/09

REVISIONS

SHEET TITLE
DEMO FLOOR & ROOF PLAN POWER

SCALE

SHEET NO.
E1
02