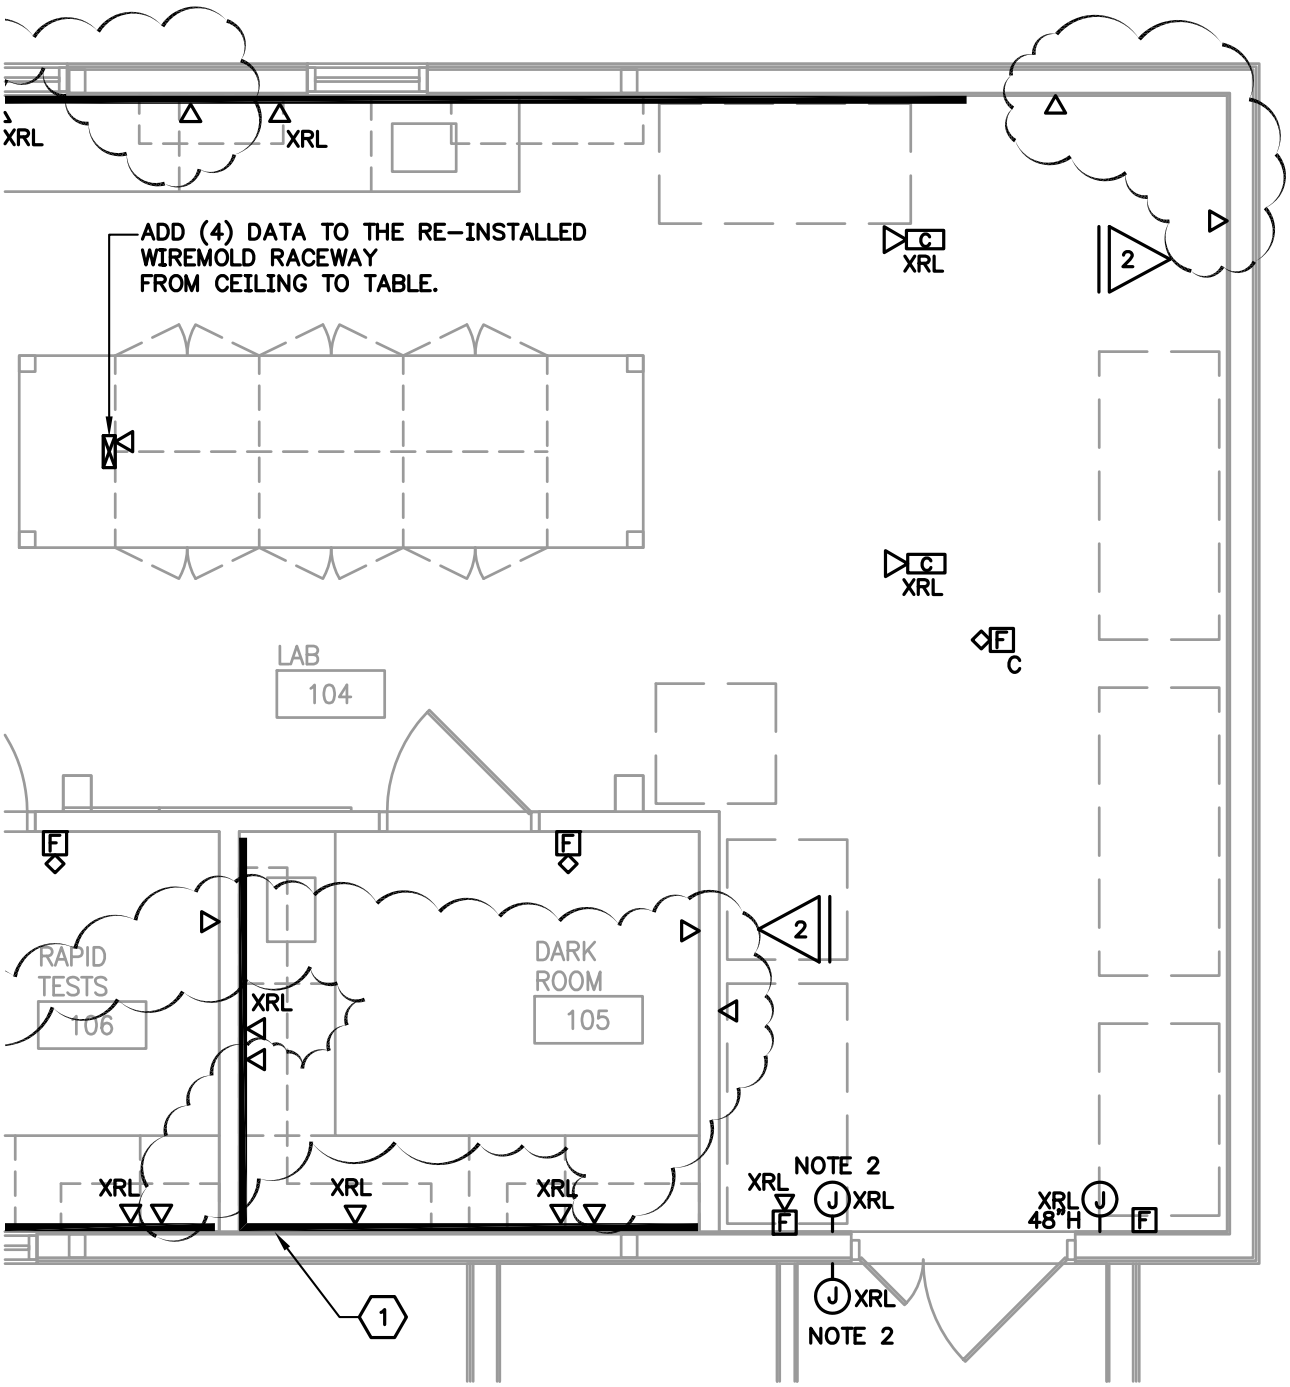

PARTIAL FLOOR PLAN – NEW WORK

AUXILIARY

NORTH

0 1 2 3 4 8

SCALE: 1/4" = 1'–0"

C·R·S
Engineering and Design Consultants™
3504 7th Avenue South
Birmingham AL 35222
P:205-323-2373 F:205-322-2731
web: www.crsegr.com

TITLE:
BSL-3 LABORATORY RENOVATION
STATE LABORATORY FOR THE ALABAMA PUBLIC HEALTHCARE AUTHORI AUTHORITY
MONTGOMERY, ALABAMA

DRAWING TITLE:
PARTIAL FLOOR PLAN
NEW WORK
AUXILIARY

REV	DESCRIPTION	DATE
2	OWNER REQUESTED CHANGES	06/04/09

JOB NUMBER:	DRAWN BY:	CHECKED BY:	CAD FILE:	REFERENCE SHEET:
08380.01	MHR	MHR	08380G04	E4.01

SHEET NUMBER:
SE-4